Ablaufschacht: Aufsatz 300x500 (Längsrekord)
Pultform - Bordrinne

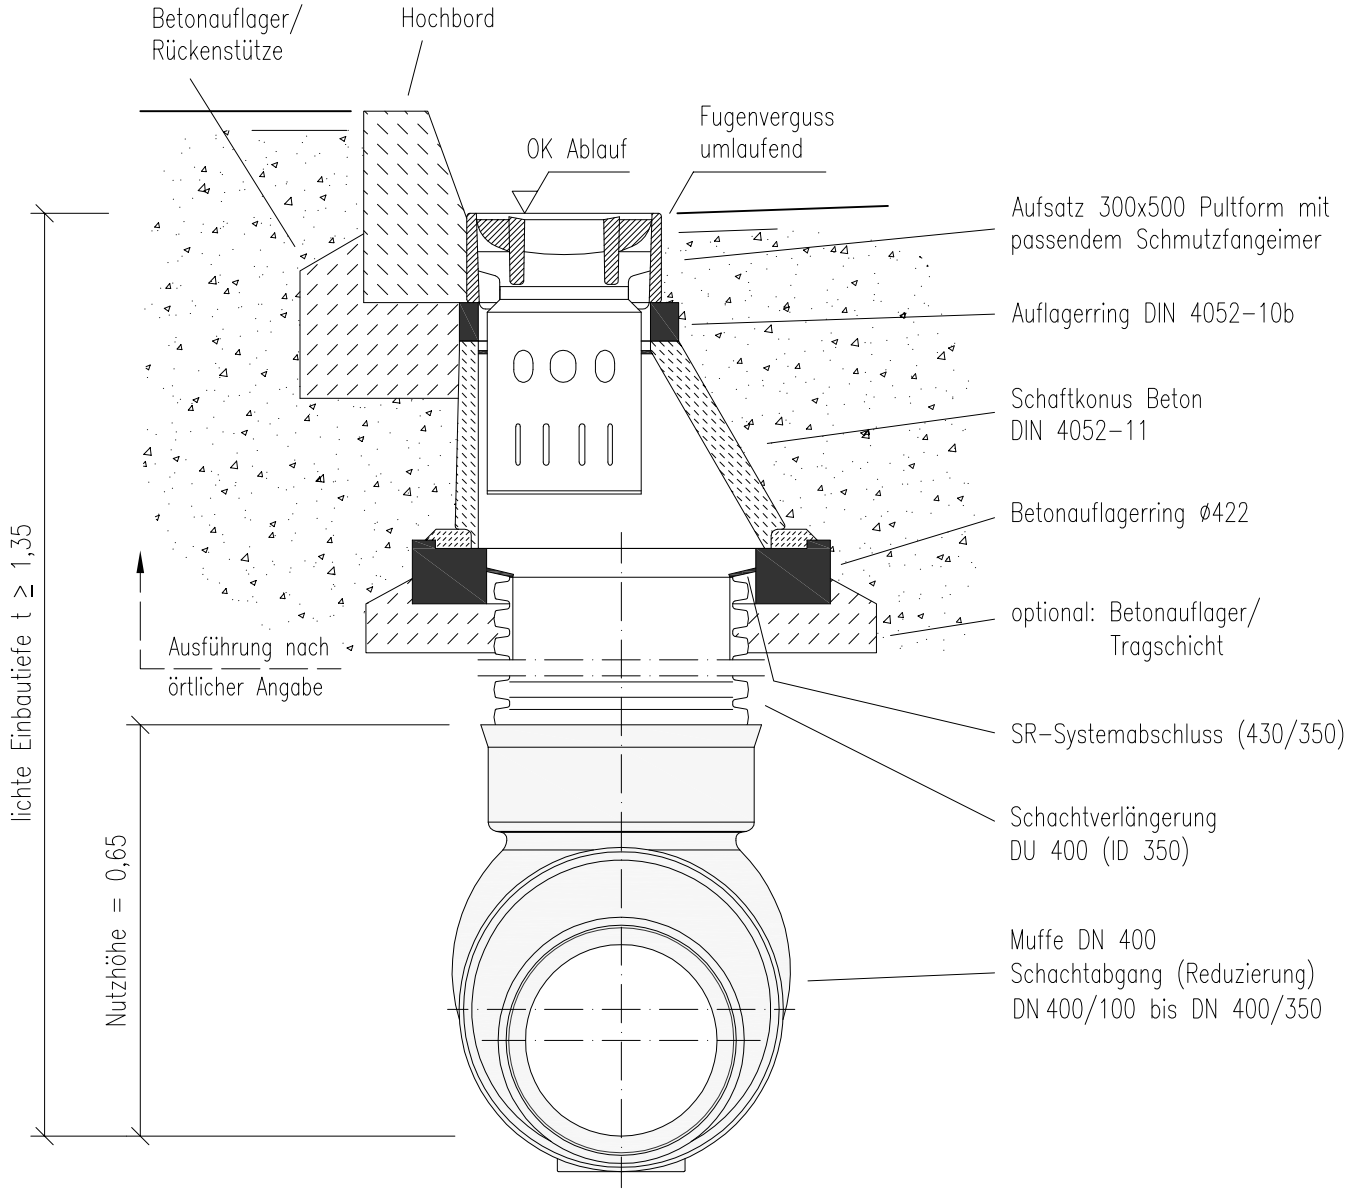

Schachtgrundkörper
MULTI-*inspect* 400

Diese schematische Zeichnung zeigt eine mögliche Variante eines Schachtsystem-aufbaus mit ergänzenden Bauteilen.
Die projektbezogene Ausführung ist unter Berücksichtigung der örtlichen Lage- und Höhenzwangspunkte abzustimmen. Eine Freigabe ist bauseits einzuholen.
Änderungen vorbehalten.

Das Urheberrecht an dieser Zeichnung und sämtlichen Beilagen verbleibt uns. Sie sind dem Empfänger nur zum persönlichen Gebrauch anvertraut, sie dürfen nicht vervielfältigt, auch nicht dritten Personen, insbesondere Wettbewerbern, mitgeteilt oder Ihnen zugängig gemacht werden. Widerrechtliche Benutzung durch den Empfänger oder Dritte hat zivil- und strafrechtliche Folgen.

The copyright of this drawing and of all additions remains with us. They are entrusted to the receiver only for personal use and it is not allowed to copy them nor to inform or hand them to third persons, specially not to competitors. Illegal use by the receiver or third persons has civil and penal consequences.

	Datum	Name
Bearb.	01.08.18	Krell
Gepr.		

HEGLER PLASTIK

MULTI-*inspect* 400
Ablaufschacht: Aufsatz 300x500 Bordrinne

Zchng.Nr. 18 0352 1 4

Maßstab 1:12